Rev.	By	Date	Description
A	BH	17.07.2020	DESCRIPTION LINE 1 DESCRIPTION LINE 2 DESCRIPTION LINE 3

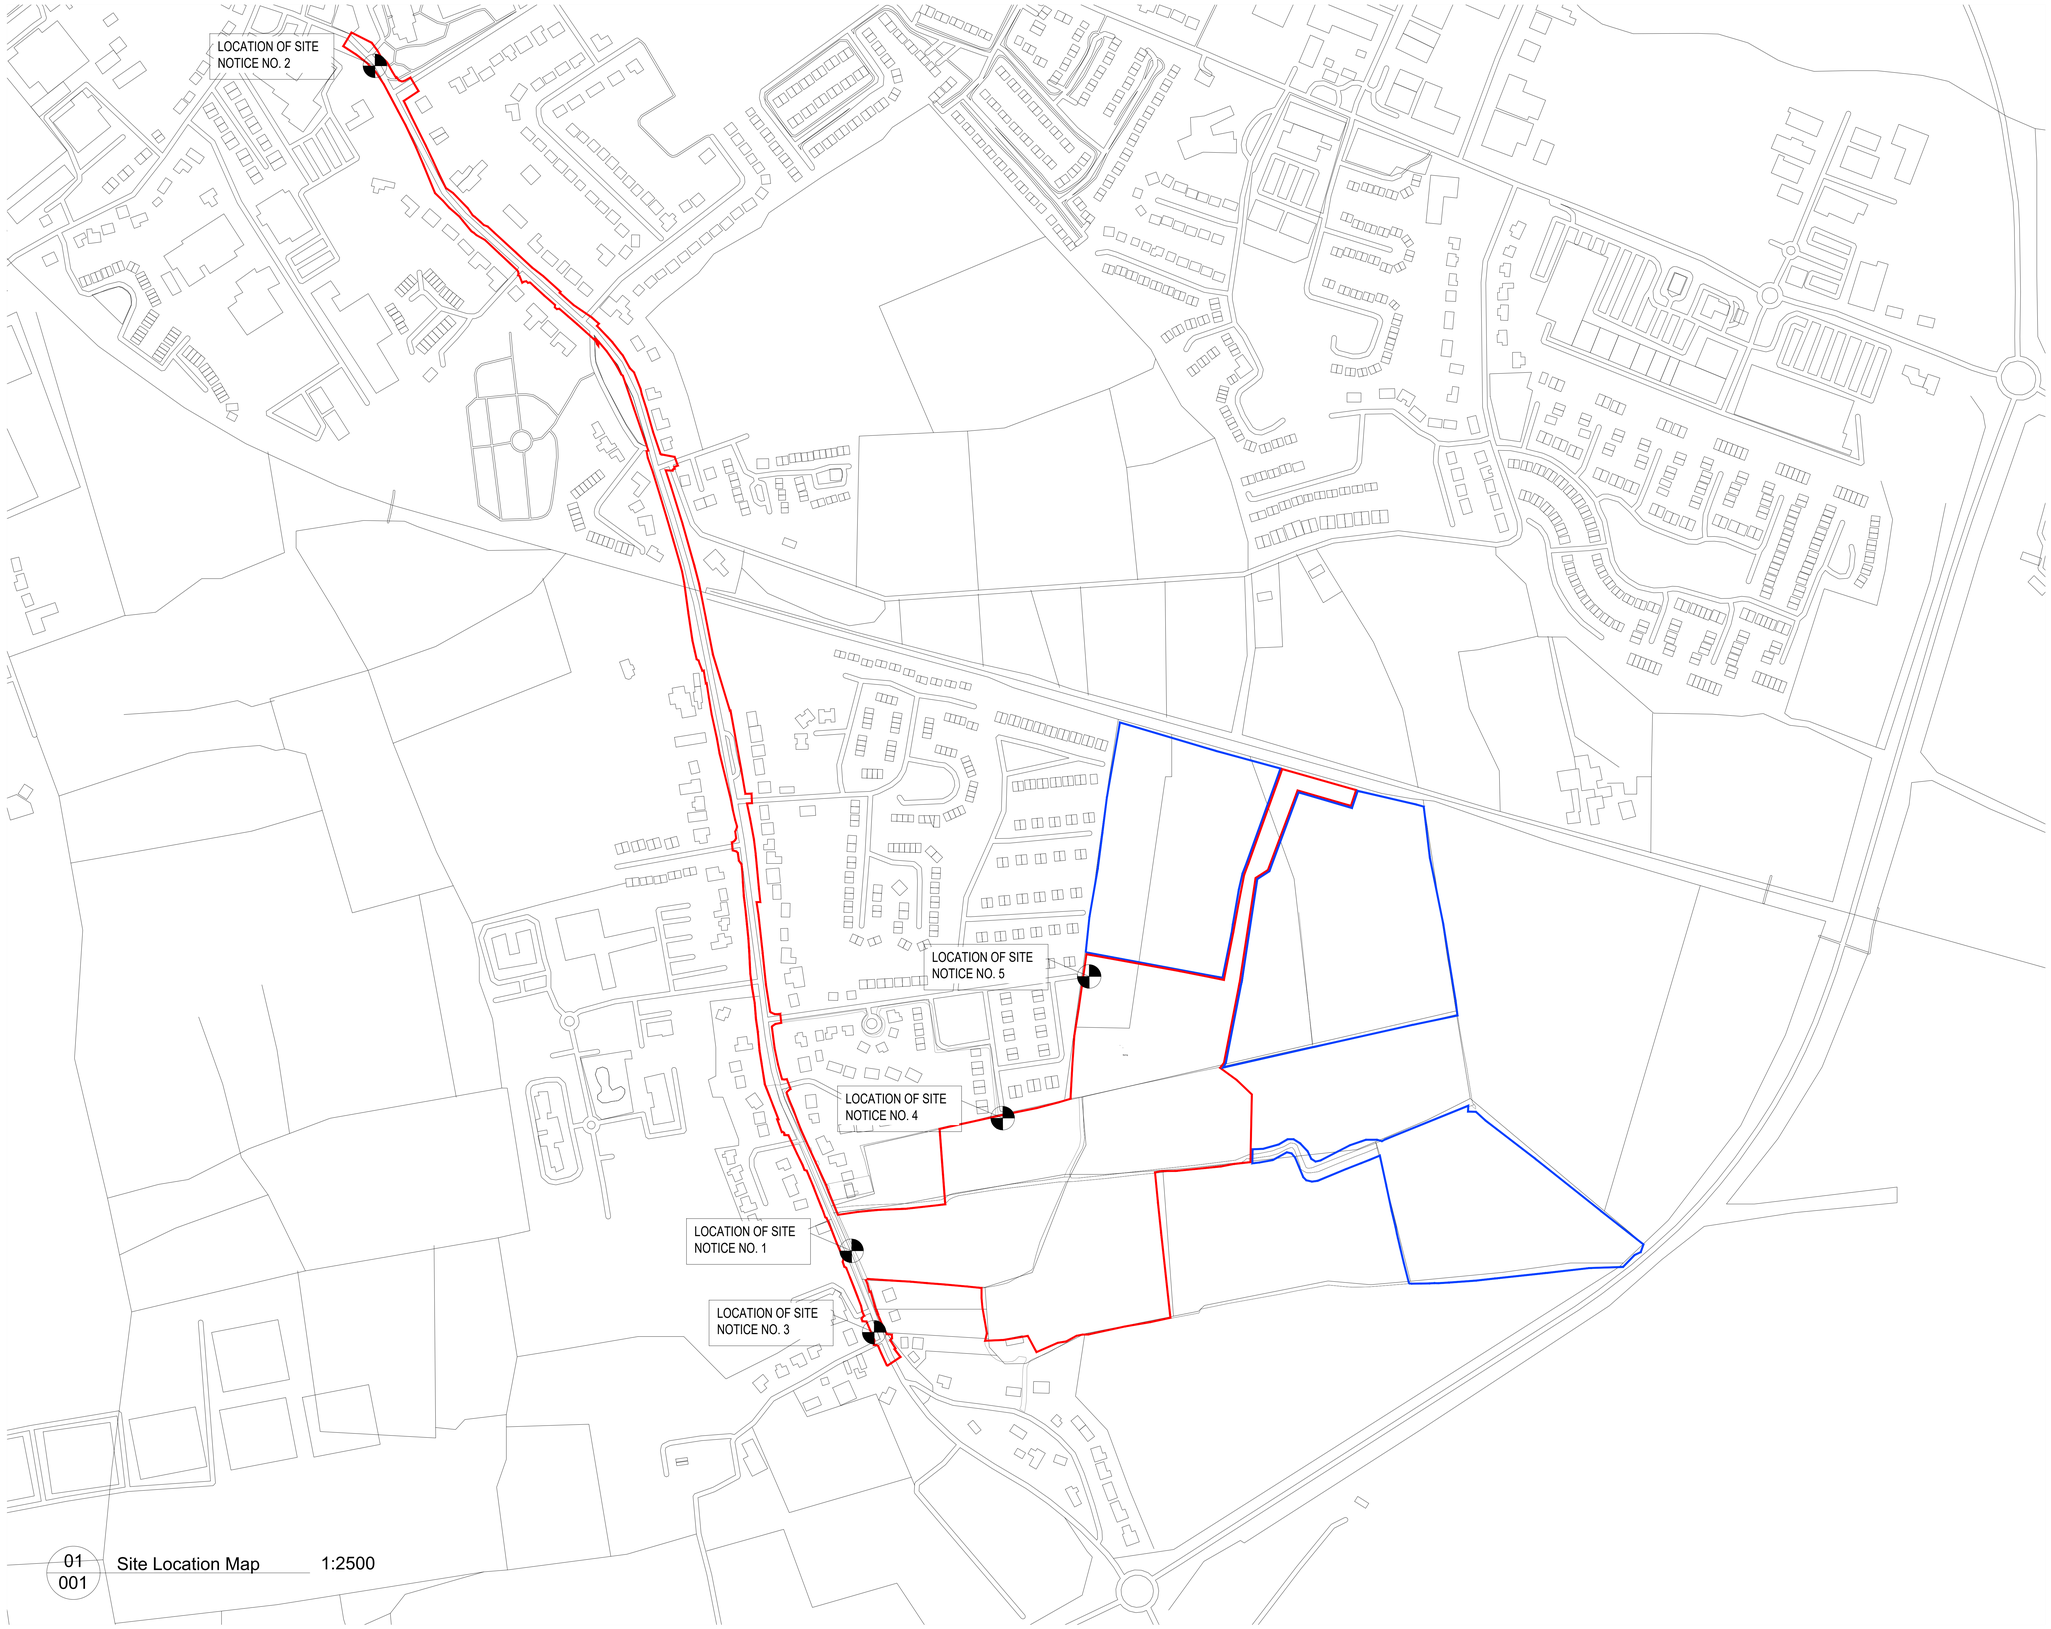

01
001

Site Location Map 1:2500

NORTH

Key & Legend

Site Boundary Outlined in Red

Land in Applicants Ownership Outlined in Blue

Clonminch
Tullamore
Co. Offaly

OSI Map Sheets 5368-D / 5369-C

OSI Licence Number AR0033320

CPR Note:
All works to be carried out using proper materials which are fit for the use they are intended and for the condition in which they are to be used.

All materials used in connection with the works to comply with the Construction Products Regulation (EU) No. 305/2011 and the harmonised technical specification/standards that fall within the remit of the CPR No. 305/2011

van Dijk *Architects*
MILL HOUSE, MILL STREET, DUNDALK, CO. LOUTH
Ph. 042-9334466 FAX. 042-9334400
INFO@VANDIJKARCHITECTS.COM

Drawing Title
SITE LOCATION PLAN
PROPOSED DEVELOPMENT AT CLONMINCH

Scale	1:2500	Drawing Number	1757-PA-001
Revision	A	Job Number	1757-PA-001
Paper Size	A0	Drawn By	BH
		Checked By	-
		CLIENT	STEINFORT INVESTMENTS
		DATE	JUNE 2020

NOTE
FIGURED DIMENSIONS MUST BE USED IN PREFERENCE TO SCALED DIMENSIONS. ANY DIMENSIONAL DISCREPANCIES MUST BE REPORTED TO THE ARCHITECT BEFORE PROCEEDING WITH THE WORKS. THIS DRAWING IS COPYRIGHT AND MUST NOT BE USED FOR ANY PURPOSE BUILDING OR OTHERWISE WITHOUT THE EXPRESS PERMISSION OF THIS PRACTICE. DO NOT COPY OR REDISTRIBUTE THESE DRAWINGS OR ANY ADDITIONAL INFORMATION WITHOUT THE EXPRESSED APPROVAL OF **vanDijk Architects**